PLATE E-3.3

$L = KG_1 / G_3$

$K \leq L$

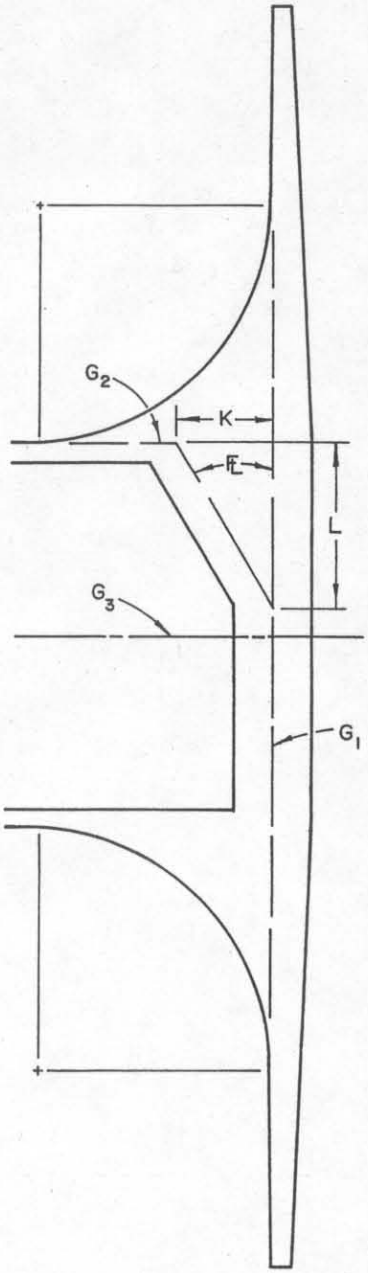

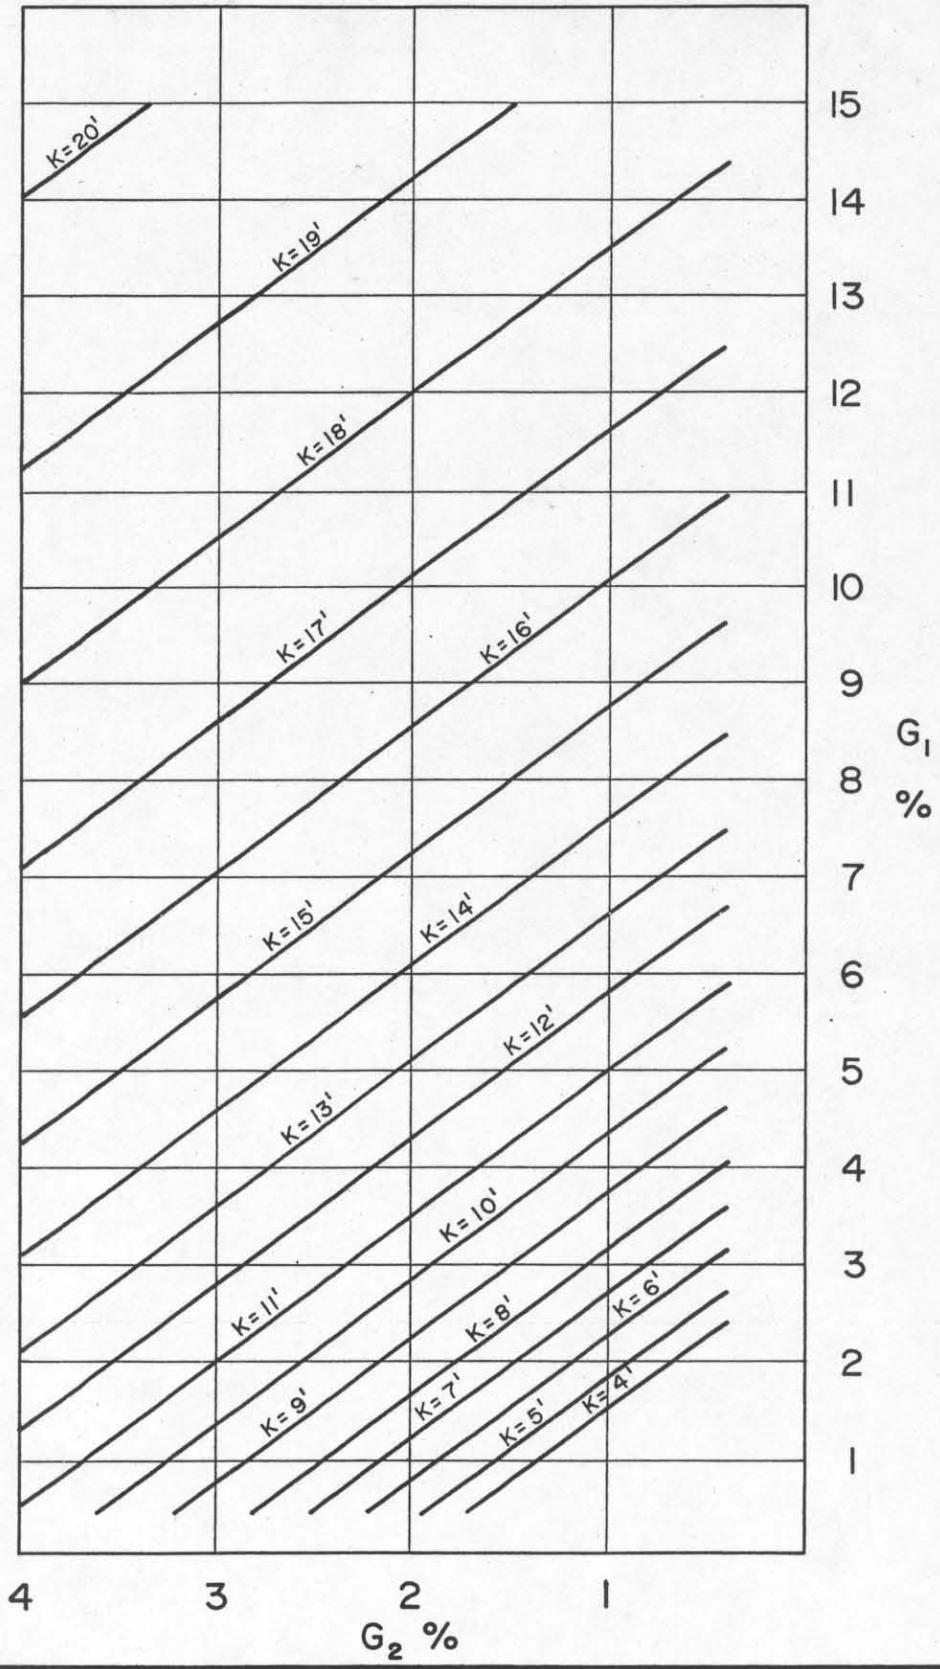

REV.	DATE	BY	CITY OF CAMARILLO ENGINEERING DIVISION		GRAPH FOR SPECIAL CROSS GUTTER	DRWG. NO.
			DRAWN BY RN	DATE 6/86		
			CHECKED BY SM	SCALE N.T.S.		FILED
			APPD. BY Robert L. Williams CIVIL ENGR.	APPD BY David V. Greeley DIR. ENG. SERVICES		SHT 2 OF 2