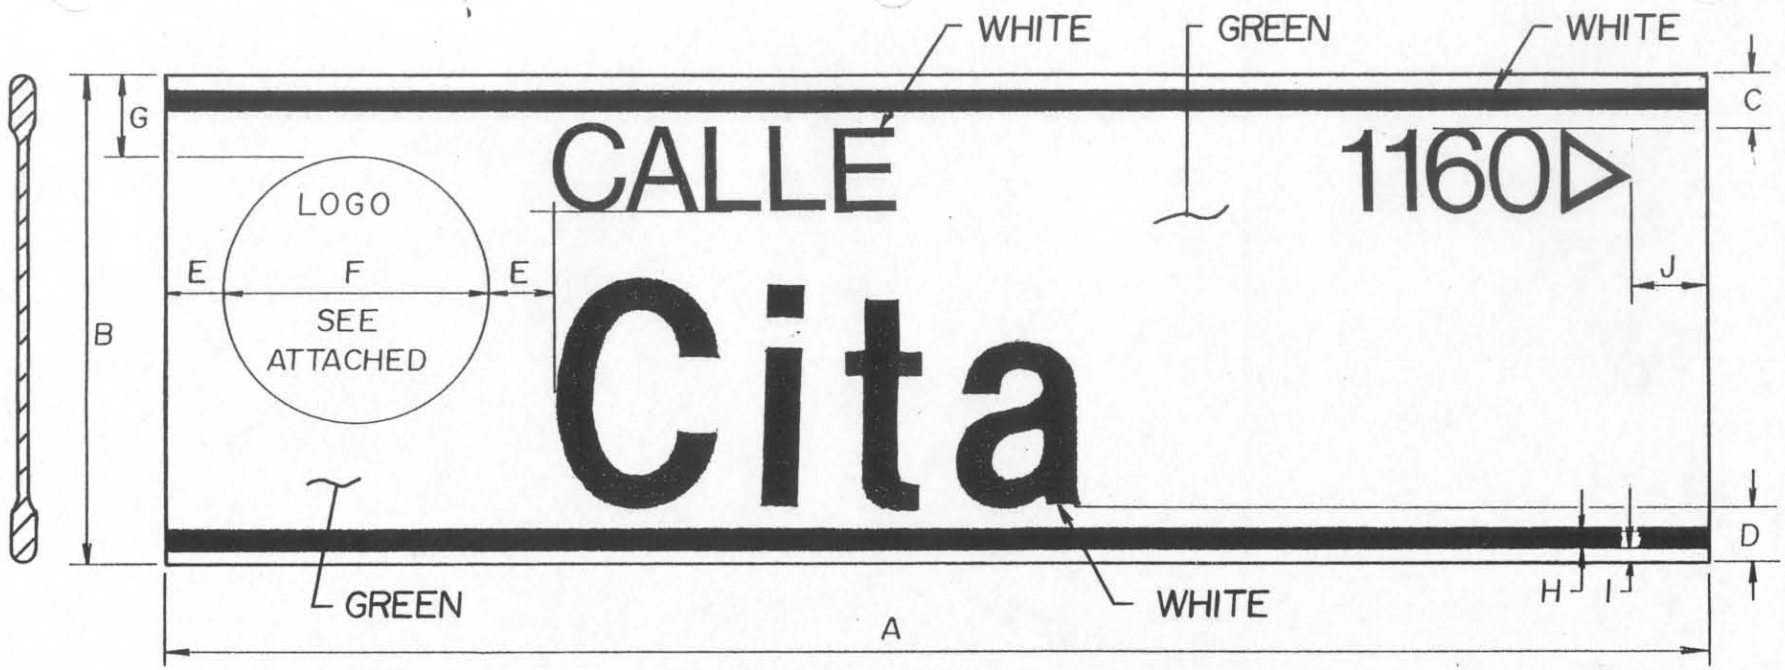

NOTE: WHITE LETTERS & NUMBERS, GREEN BACKGROUND - ENGINEER GRADE
* EXTRUDED ALUMINUM SIGN BLANK

SIGN LOCATION	A	B	C	D	E	F	G	H	I	J	(PREFIX & BLOCK NO.) LINE 1	(NAME) LINE 2
INTERSECTION	* VAR.	9"	1"	1"	1"	5"	2"	5/16	3/16	1"	2" U.C. SERIES C	4" U.C. 3" L.C. SERIES B
ADVANCE	VAR.	18"	3"	3"	3"	10"	4"	5/8	3/8	3"	OMIT BLK. NO. 3" U.C. SERIES B	6" U.C. 4 1/2" L.C.
OVERHEAD	VAR.	18"	2"	3"	3"	NO LOGO	X	5/8	3/8	3"		8" U.C. 6" L.C.

REV.	DATE	BY	CITY OF CAMARILLO ENGINEERING DIVISION		STREET SIGN STANDARD (PREFIX OPTION)	DRWG. NO. TR-8
			DRAWN BY ROC P.	DATE 10-10-89		FILED
			CHECKED BY	SCALE N.T.S.		SHT 1 OF 3
			APPD. BY David A. Greeley DIRECTOR/ENG. SERVICES	REVIEWED BY J. H. Larsen TRAFFIC ENGINEER		

TR-8