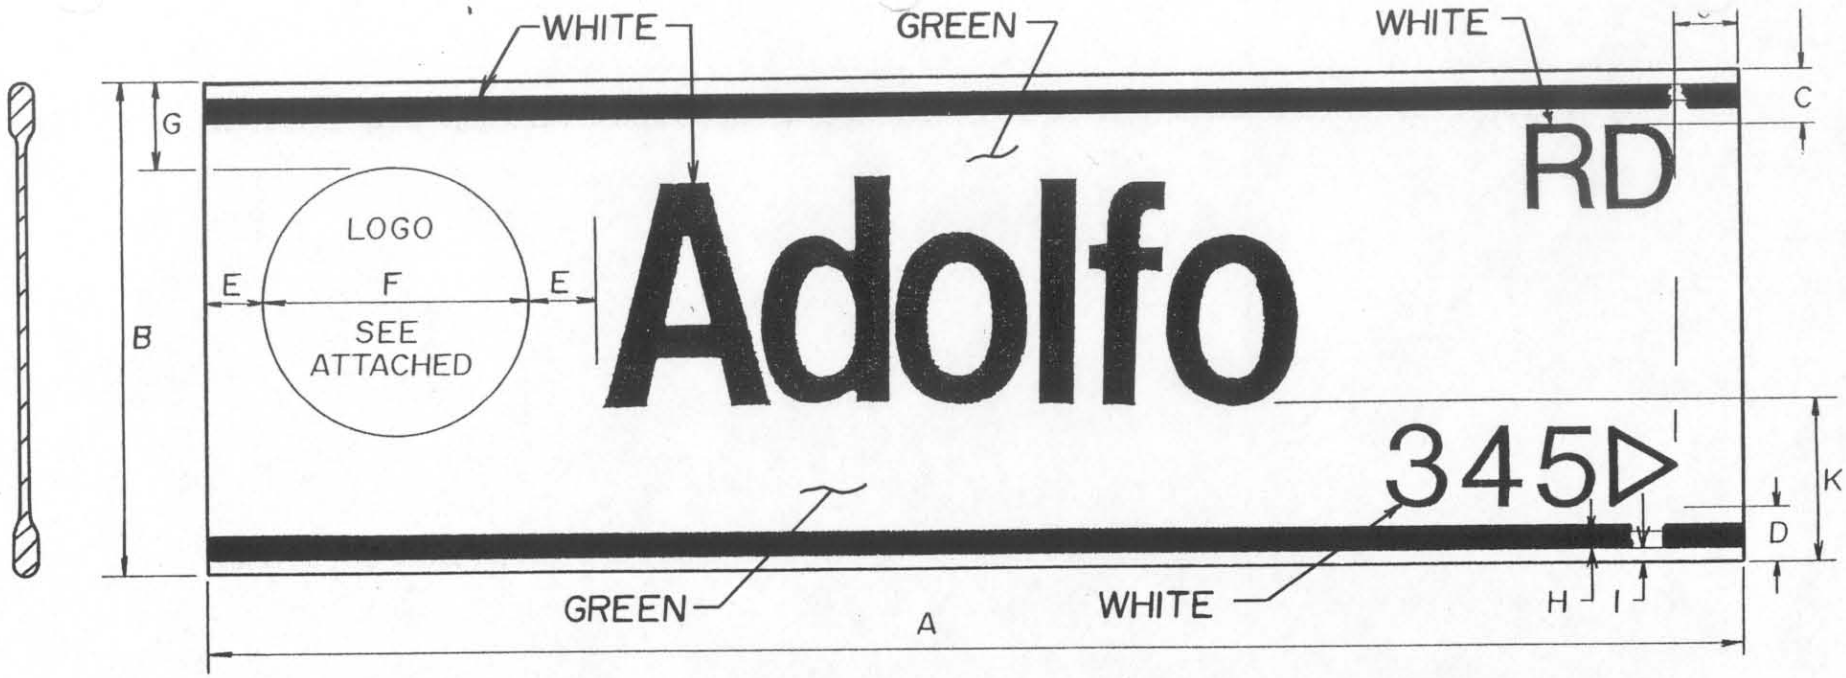

NOTE: WHITE LETTERS & NUMBERS, GREEN BACKGROUND - ENGINEER GRADE

* EXTRUDED ALUMINUM SIGN BLANK

SIGN LOCATION	A	B	C	D	E	F	G	H	I	J	K	(SUFFIX) LINE 1	(NAME) LINE 2	(BLOCK NO.) LINE 3
INTERSECTION	* VAR.	9"	1"	1"	1"	5"	2"	5/16	3/16	1"	2 1/2	2" U.C. SER. C	4" U.C. 3" L.C. SER. B	2" U.C. SER. C
ADVANCE	VAR.	18"	X	X	3"	10"	4"	5/8	3/8	3"	6"	PLACE SUFFIX ON LINE 2	6" U.C. 4 1/2" L.C.	OMIT BLOCK NO.
OVERHEAD	VAR.	18"	X	X	3"	NO LOGO	X	5/8	3/8	3"	5"		8" U.C. 6" L.C.	

REV.	DATE	BY	CITY OF CAMARILLO ENGINEERING DIVISION		STREET SIGN STANDARD (SUFFIX OPTION)	DRWG. NO. TR-8
			DRAWN BY ROC P.	DATE 10-10-89		FILED
			CHECKED BY	SCALE N.T.S.		SHT 2 OF 3
			APPD. BY Daniel V. Sneeby	REVIEWED BY		
			DIRECTOR ENG. SERVICES	TRAFFIC ENGINEER		

TR-8