136465

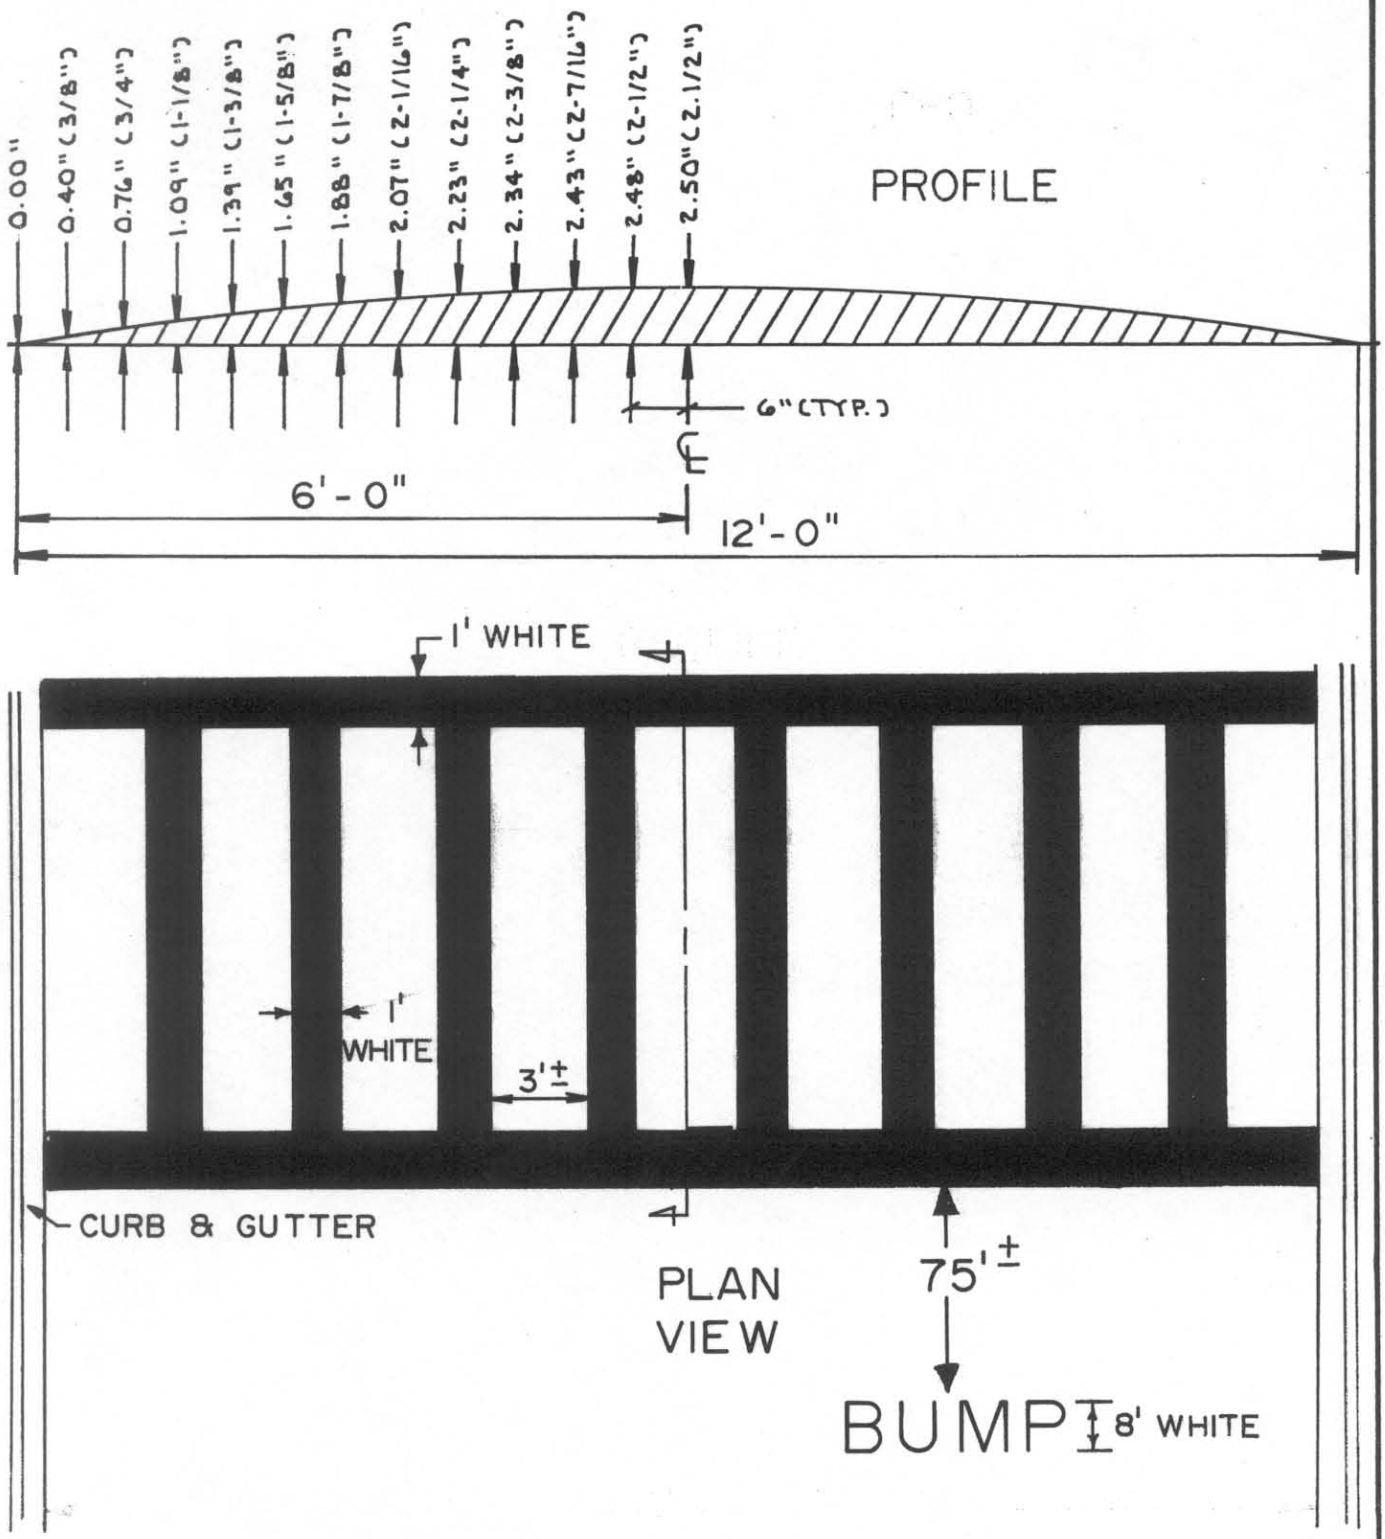

REV.	DATE	BY	CITY OF CAMARILLO ENGINEERING DIVISION		SPEED BUMP DESIGN CRITERIA	DRWG. NO. TR-11
			DRAWN BY ROC P.	DATE 72993		FILED
			CHECKED BY [illegible]	SCALE N.T.S.		
			APPD. BY [signature] 8/23/93 DIRECTOR OF ENGINEERING SERVICES DATE			SHT 1 OF 1