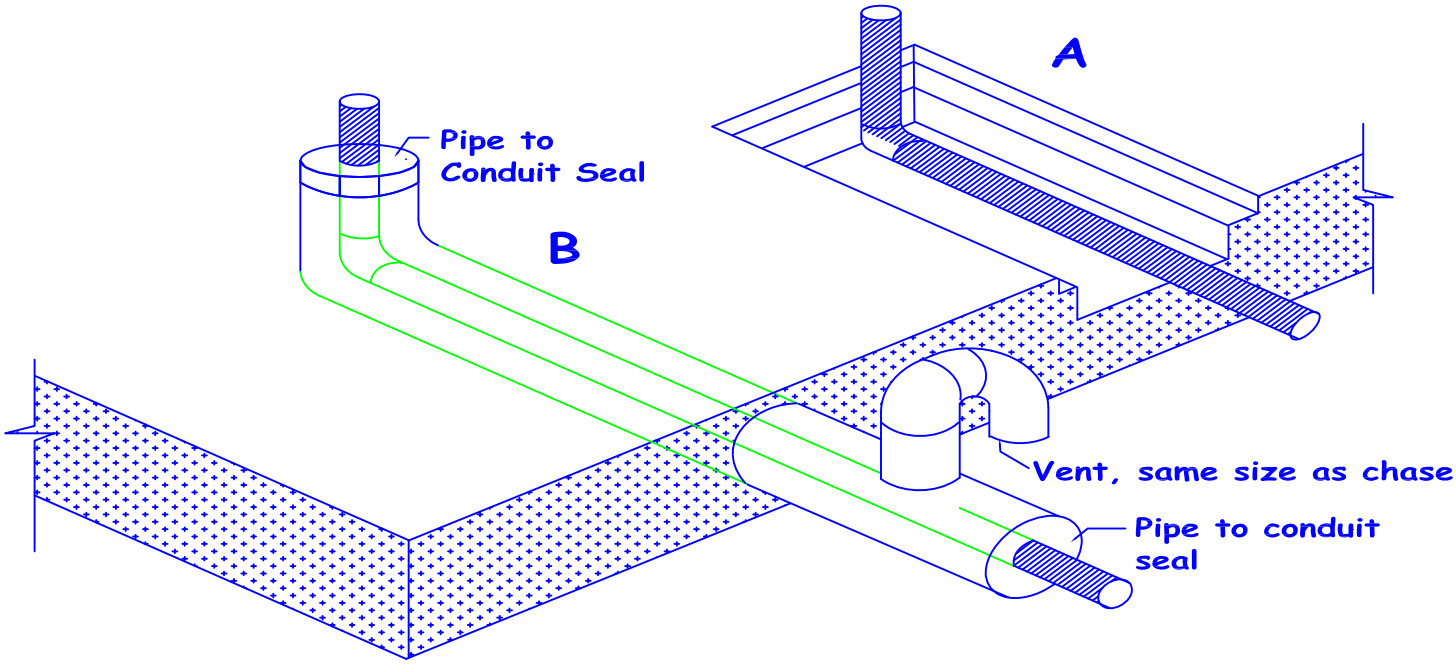

A. Provide a channel or recess in slab. Use a removable cover plate.
B. Pipe in conduit sealed at floor line with a vent outside at least 6 inches above grade

NOTE: NOT APPROVED FOR LP GAS INSTALLATIONS.

Zinc coatings (galvanizing) shall not be deemed adequate protection for below ground piping. Ferrous metals in exposed exterior locations shall be protected from corrosion in a manner satisfactory to the Administrative Authority.

All new gas piping and portions of existing systems which may be affected by new work, or any changes, shall be inspected by the Administrative Authority to ensure compliance with all requirements of the California Plumbing Code.

IN SLAB GAS PIPING			
HELP FOR THE HOMEOWNER CAMARILLO BUILDING AND SAFETY	Building Official:		Date:
	Date: 01/31/11	Sheet 1 of 1	B808